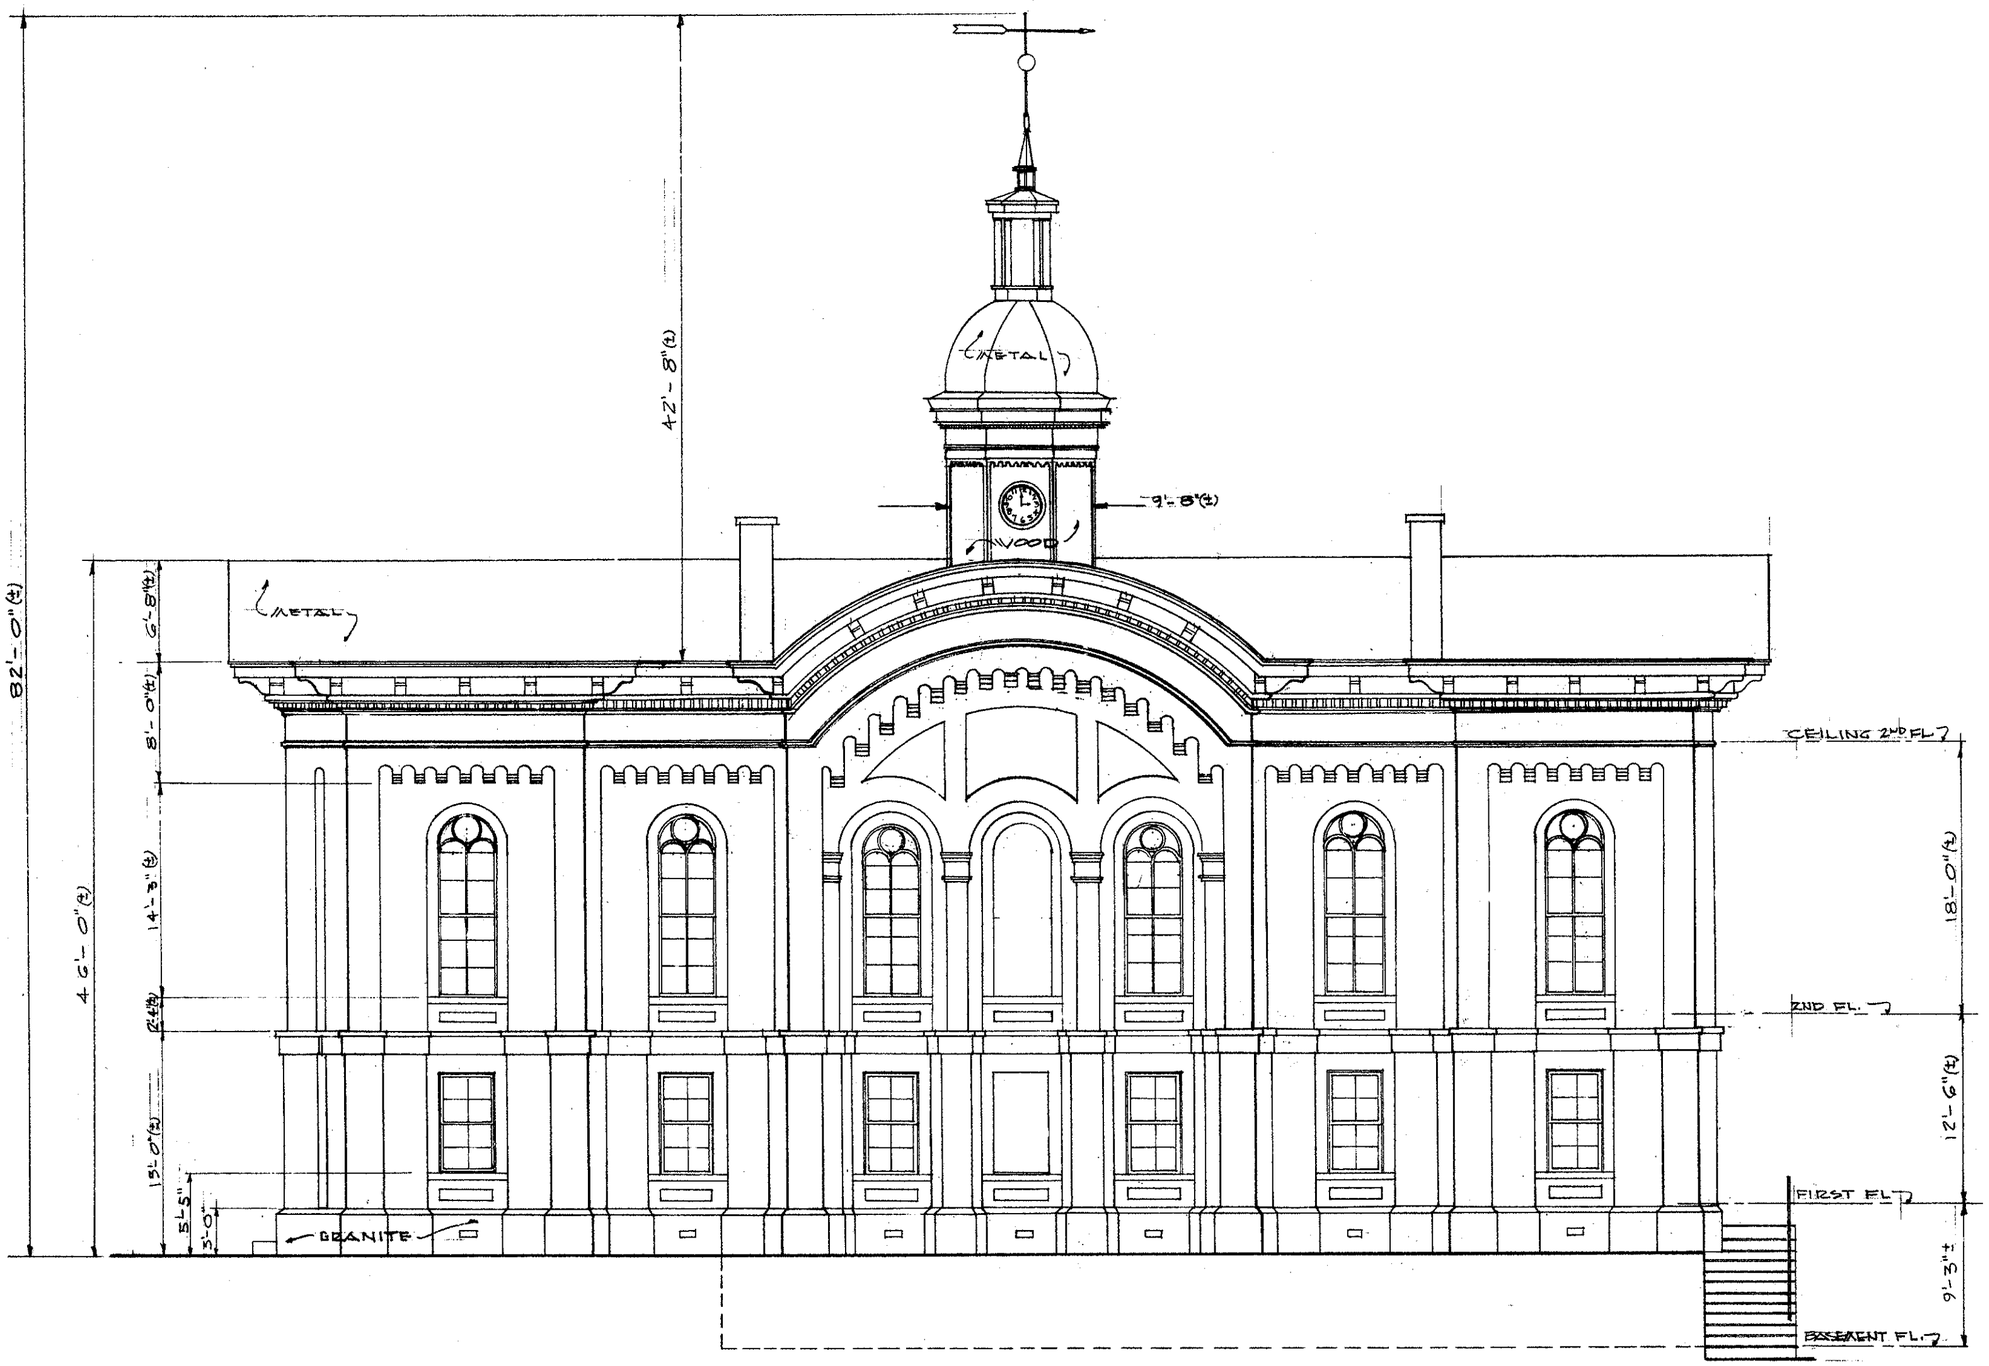

SCALE 1/8" = 1'-0"

0 8 16 24 FT

0 2 4 6 M

SIDE ELEVATION
SCALE: 1/8" = 1'-0"

DRAWN BY MAX ISLEY, BERT ELLENTUCK

UNDER DIRECTION OF UNITED STATES DEPARTMENT OF THE INTERIOR
NATIONAL PARK SERVICE, BRANCH OF PLANS AND DESIGN

MAIN STREET

NAME OF STRUCTURE
CASWELL COUNTY COURT HOUSE
YANCEYVILLE, NORTH CAROLINA

SURVEY NO. NC-192

HISTORIC AMERICAN BUILDINGS SURVEY
SHEET 3 OF 6 SHEETS

LIBRARY OF CONGRESS INDEX NUMBER